REVISIONS		
DATE	NAME	NO.
3 - 18 - 05	Michael J. Berry	21787
1 - 19 - 07	"	"
3 - 24 - 10	"	"
1 - 14 - 15	"	"

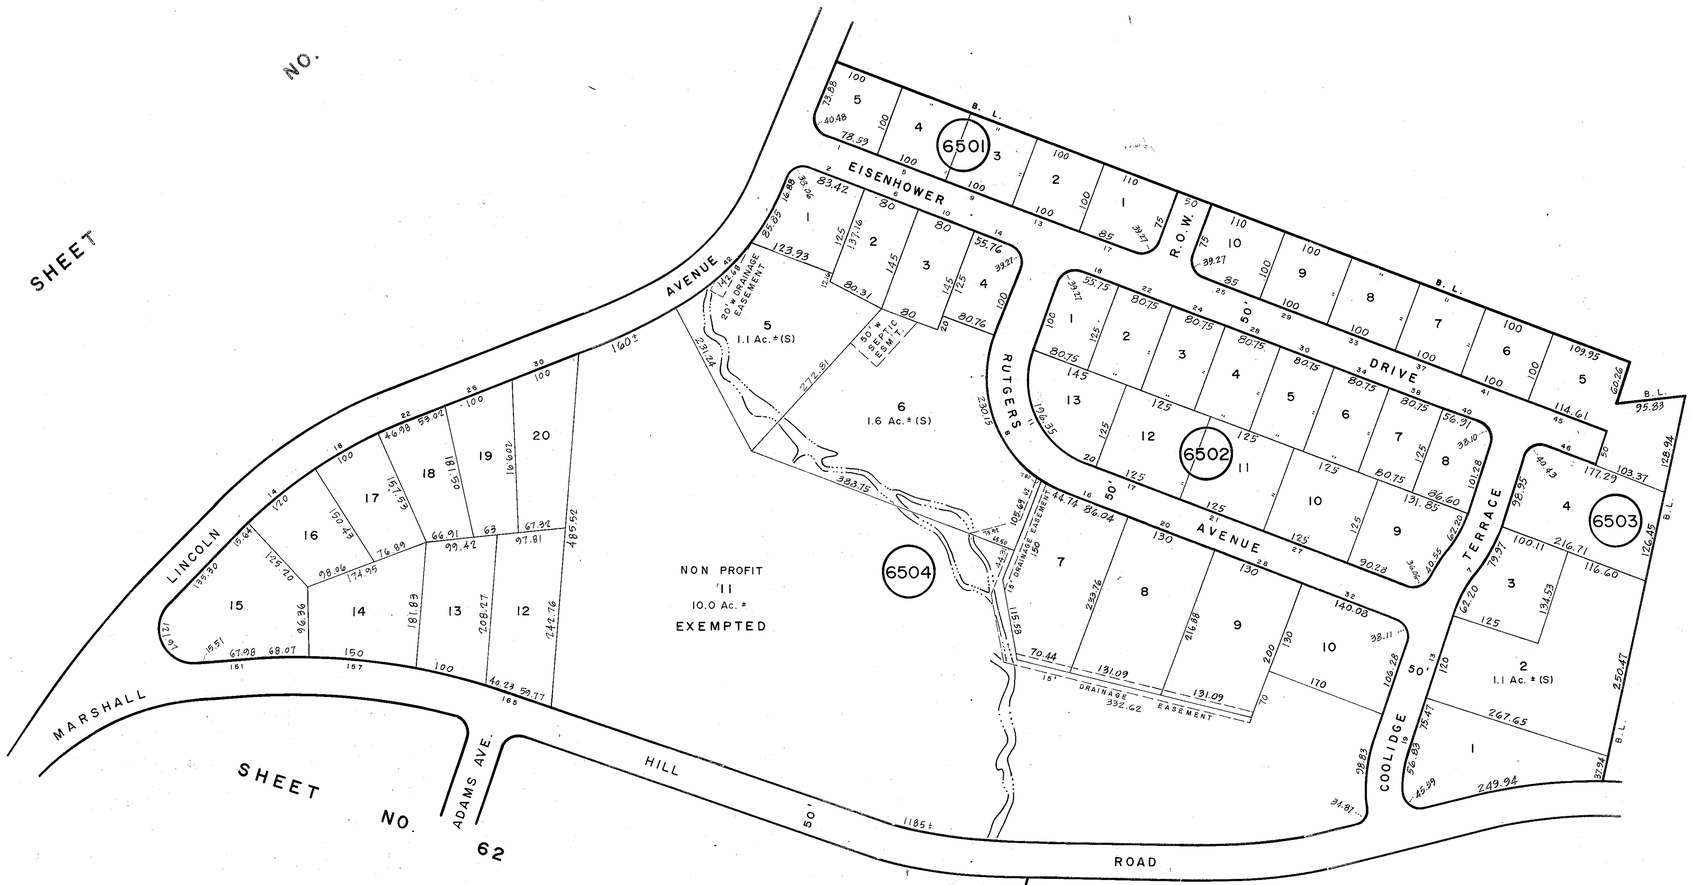

NEW JERSEY DEPARTMENT OF THE TREASURY
DIVISION OF TAXATION
PROPERTY ADMINISTRATION
APPROVED AS A TAX MAP PURSUANT TO THE AUTHORITY OF
N.J.S.A. 54:1-13 & 54:50-1
FOR THE DIRECTOR, DIVISION OF TAXATION
_____ C.T.A.
THOMAS J. KELLY, CORP. LOCAL PROPERTY, FIELD ADMINISTRATOR
_____ C.T.A.
CORPORATION FIELD REPRESENTATIVE
DATE JUL 11 2011 SER. NO. 971

NEW JERSEY DEPARTMENT OF THE TREASURY
DIVISION OF TAXATION
LOCAL PROPERTY BRANCH
APPROVED AS A TAX MAP PURSUANT TO THE
PROVISIONS OF CHAPTER 175, LAWS OF 1979, ETC.
FOR THE DIRECTOR, DIVISION OF TAXATION
BY _____ A. P.E. & L.S.
LIC. #15124 CORP. ENGINEERING SECTION
DATE MAR. 22. 1988 SERIAL NO. 680

TAX MAP
TOWNSHIP OF WEST MILFORD

PASSAIC COUNTY, NEW JERSEY
SCALE: 1"= 100' DATE: 9-30-86

ANDREW J. LYCOSKY PE & LS
TOWNSHIP ENGINEER
1480 UNION VALLEY ROAD
WEST MILFORD